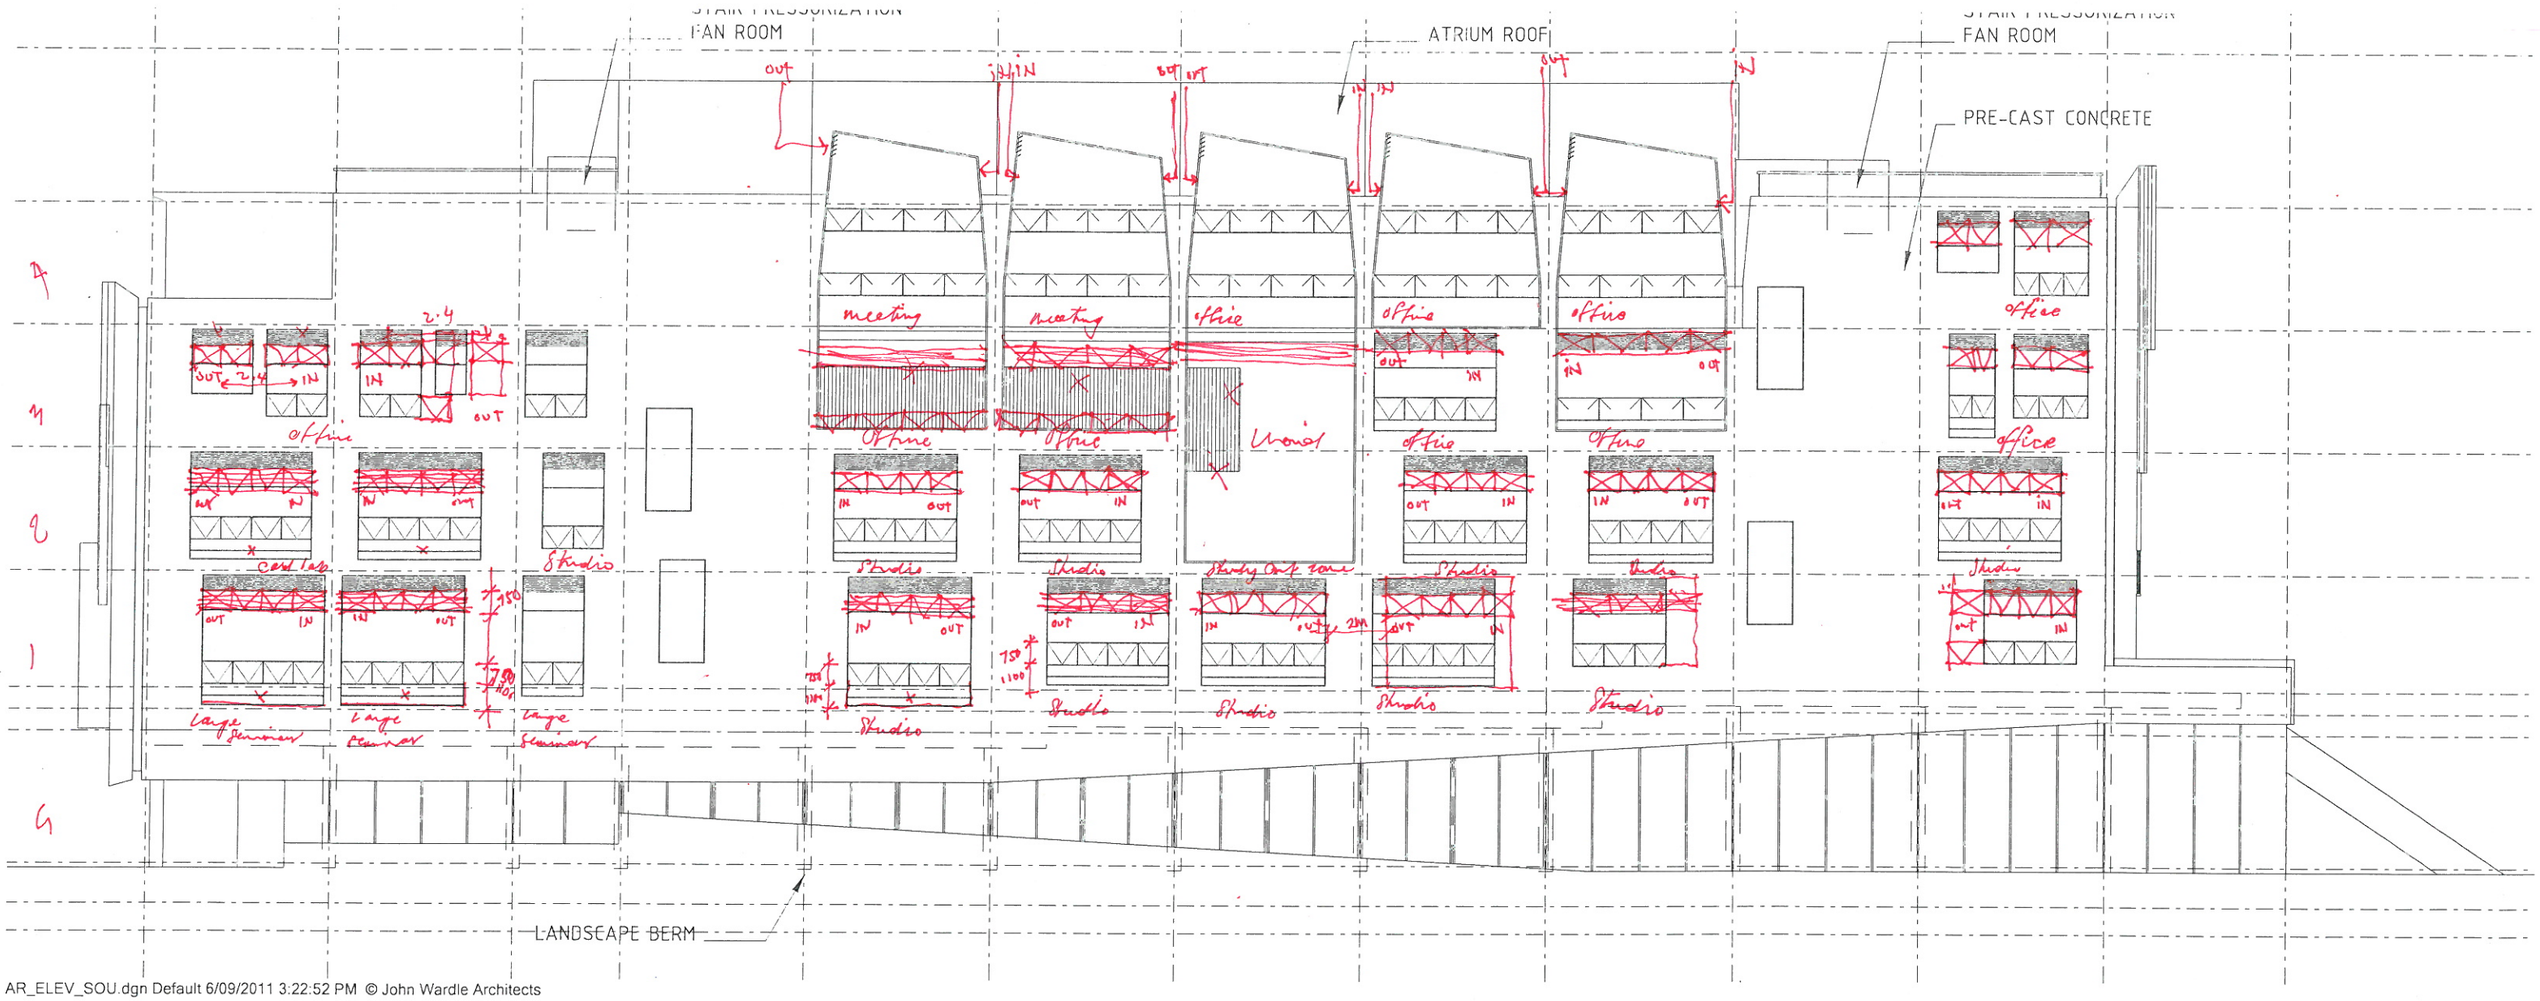

AR_ELEV_SOU.dgn Default 6/09/2011 3:22:52 PM © John Wardle Architects

SOUTH ELEVATION
REVISIONS TO SCHEMATIC DESIGN
FOR COMPLIANCE WITH VENTILATION
REQUIREMENTS
SCALE 1:200
6. 9. 11

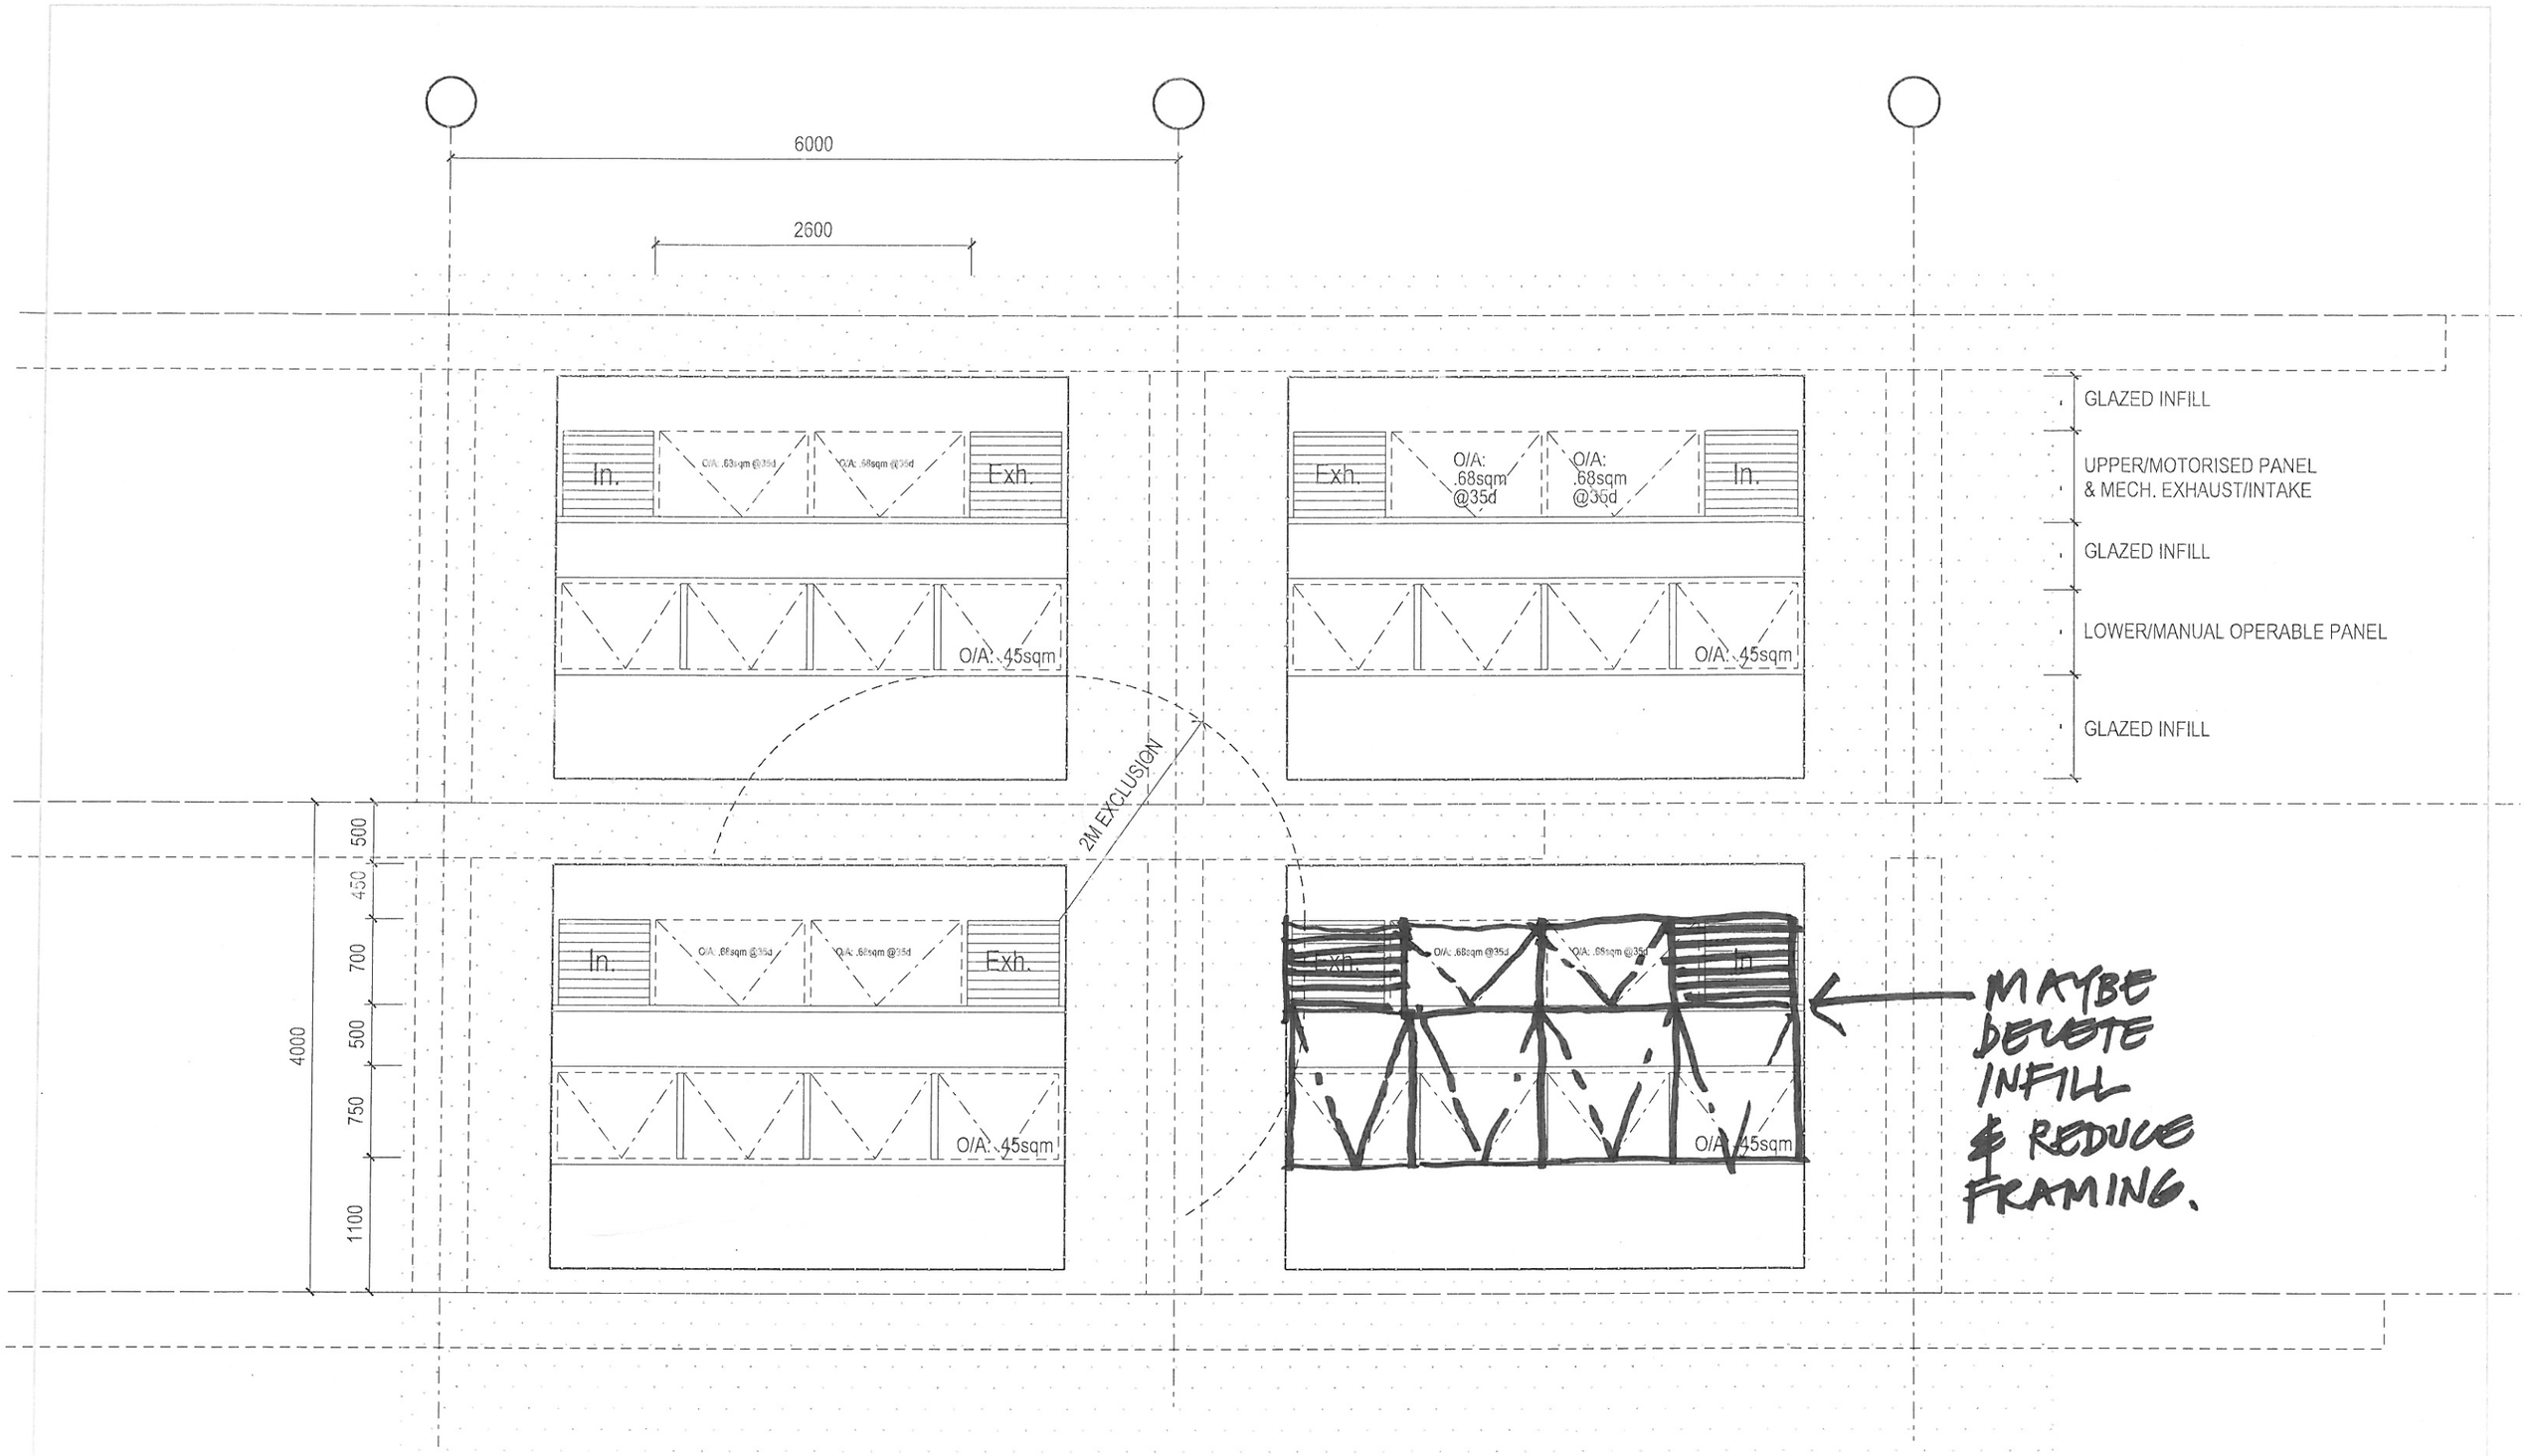

NADAAA

John Wardle Architects
Level 10
150 Russell Street
Melbourne Victoria
3000 Australia

Telephone
+61 3 9654 8700
Facsimile
+61 3 9654 8755
Email
johnwardle@johnwardlearchitects.com

NADAAA
1220 Washington Street No.2
Boston
Massachusetts
02118 USA

Telephone
+1 617 541 5540
Facsimile
+1 617 541 5535
Website
nadaaa.com

University of Melbourne
Parkville Campus

Project
Faculty of Architecture Building and Planning
-

Title
S. ELEV. TYPICAL INFILL MODULE
OPT. A

Project No.	Scale
0913	1:50
Drawing No. SK-078	Revision

Date	Drwn	Co-Ord	Chck

FILENAME - P:\2009\0913 UNI Melb Architecture Building\Production\CAD\Microstation\0194 Eleva

PRELIMINARY ISSUE