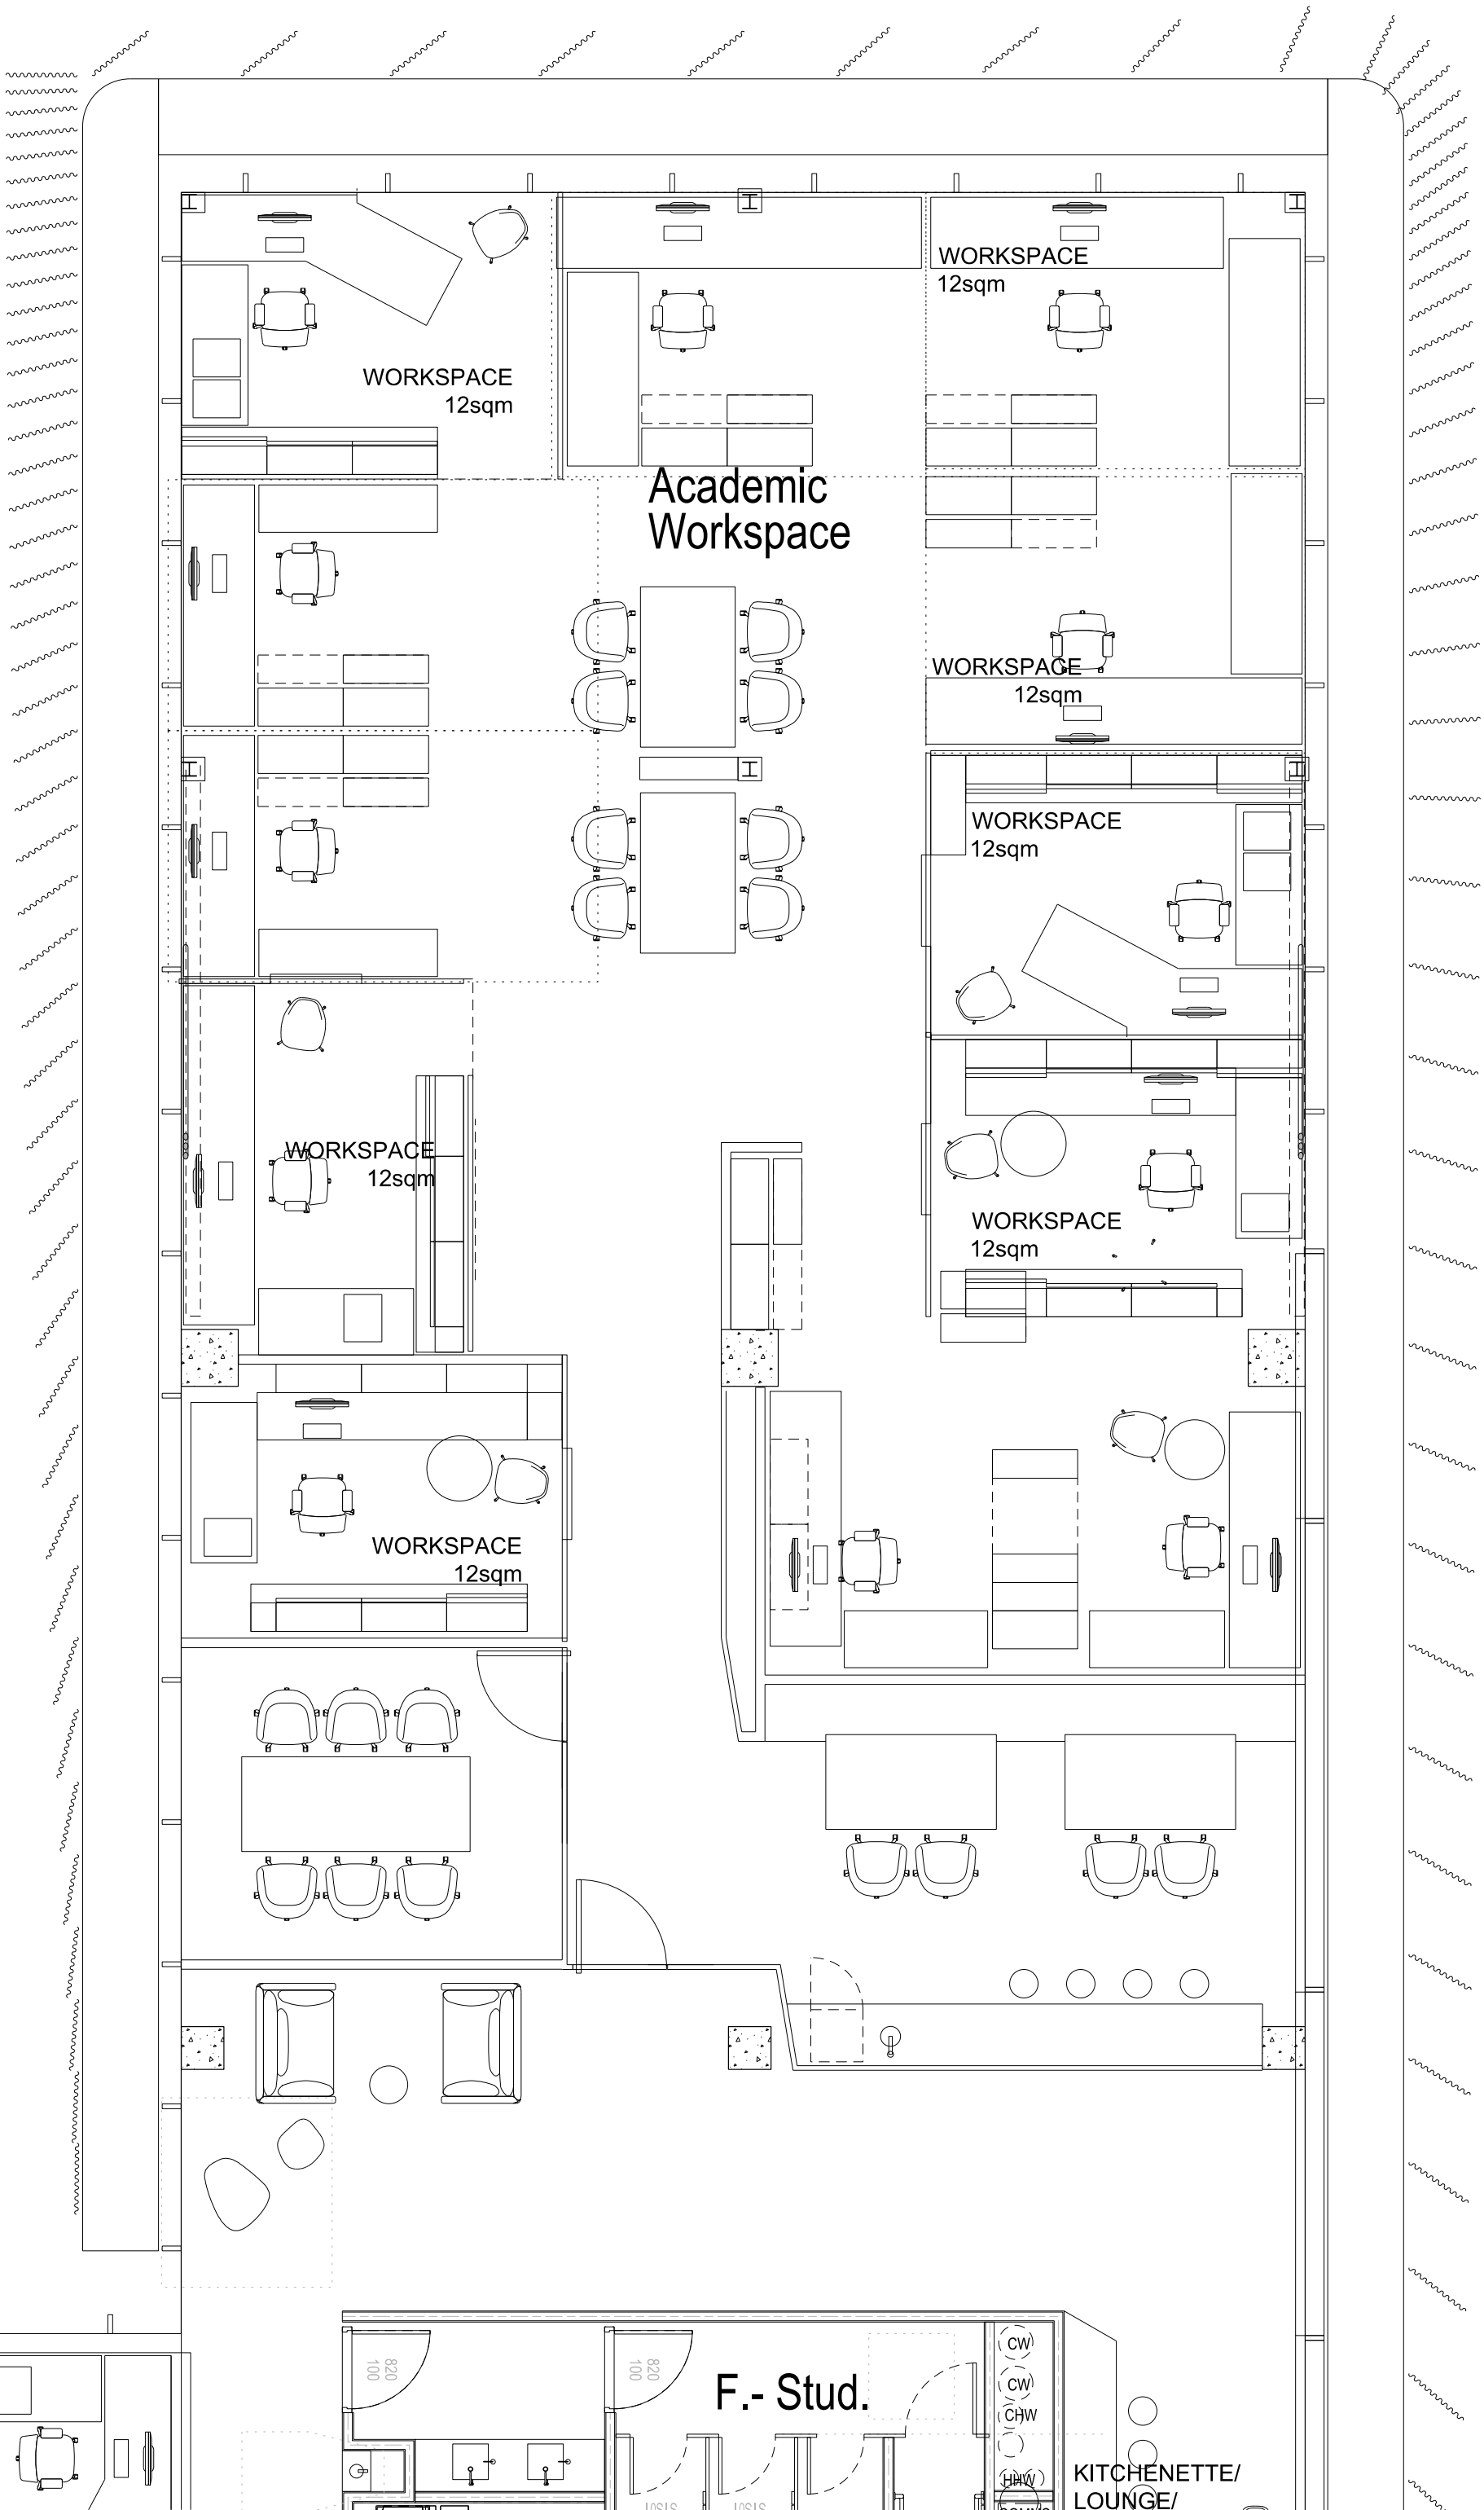
WORKSPACE
12sqm
WORKSPACE
12sqm
Academic
Workspace
WORKSPACE
12sqm
WORKSPACE
12sqm
WORKSPACE
12sqm
WORKSPACE
12sqm
WORKSPACE
12sqm
WORKSPACE
12sqm
F.- Stud.
820
100
820
100
CW
CW
CHW
HHW
KITCHENETTE/
LOUNGE/