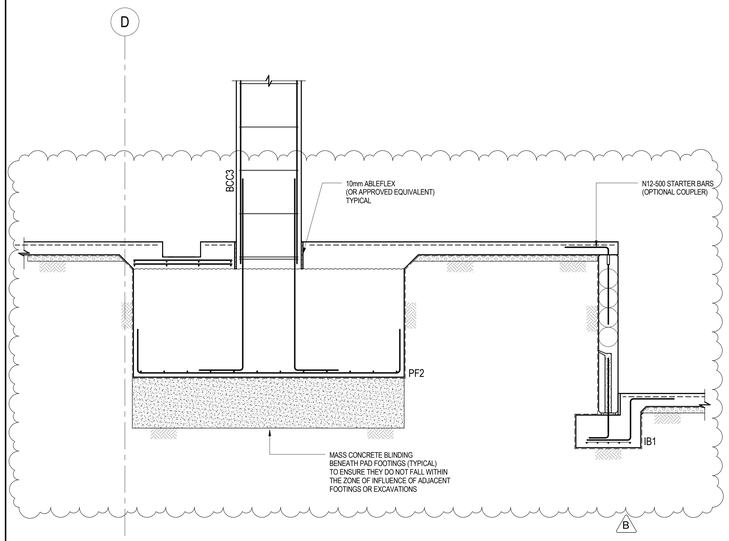

SECTION B.08
SCALE 1 : 20 S011

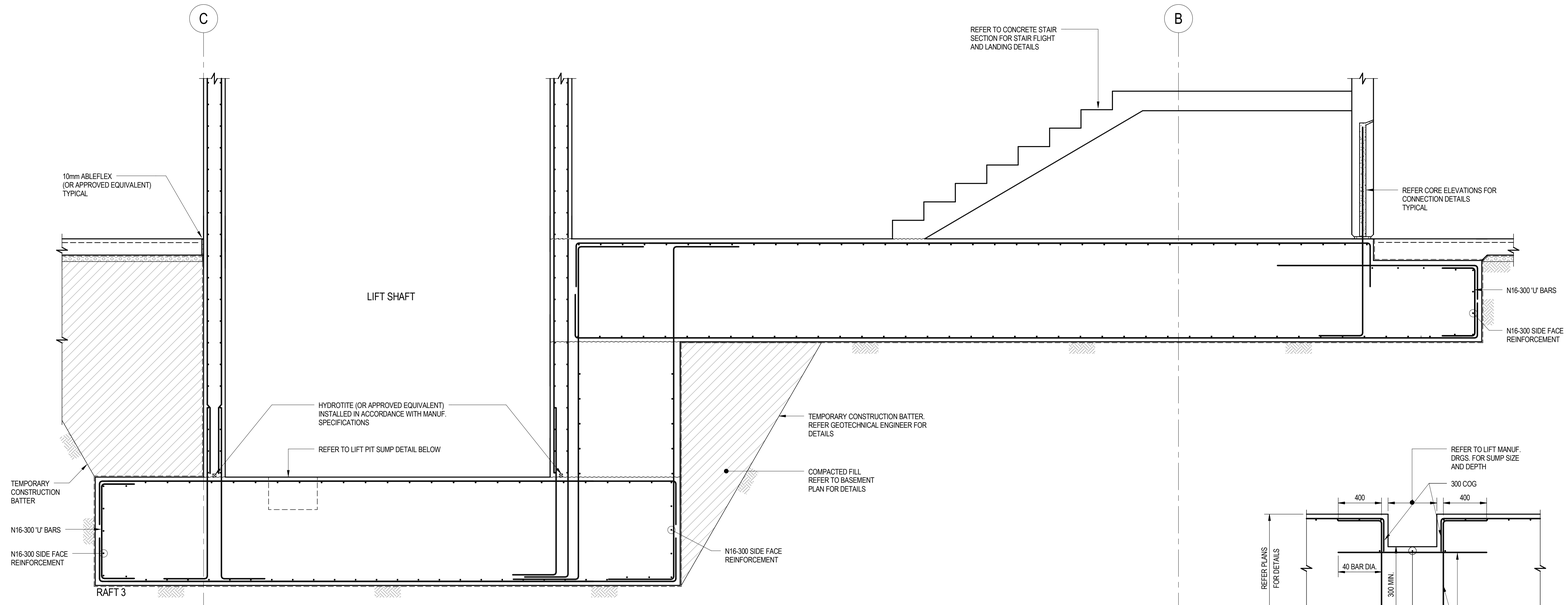

SECTION B.09
SCALE 1 : 20 S011

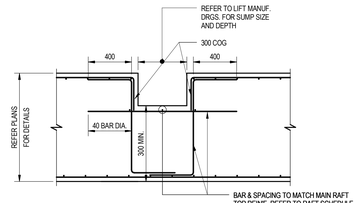

LIFT SUMP DETAIL
SCALE: 1 : 20

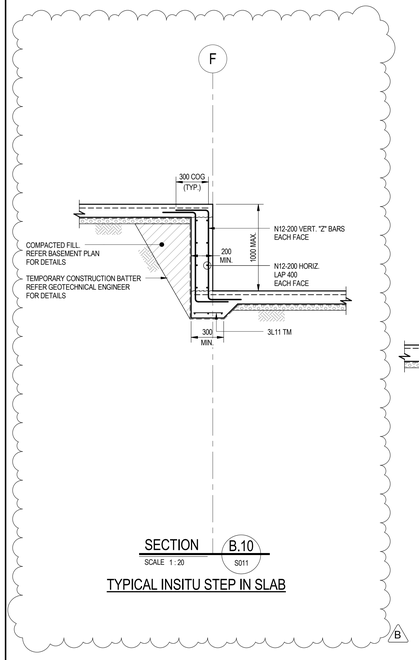

SECTION B.10
SCALE 1 : 20 S011

TYPICAL INSITU STEP IN SLAB

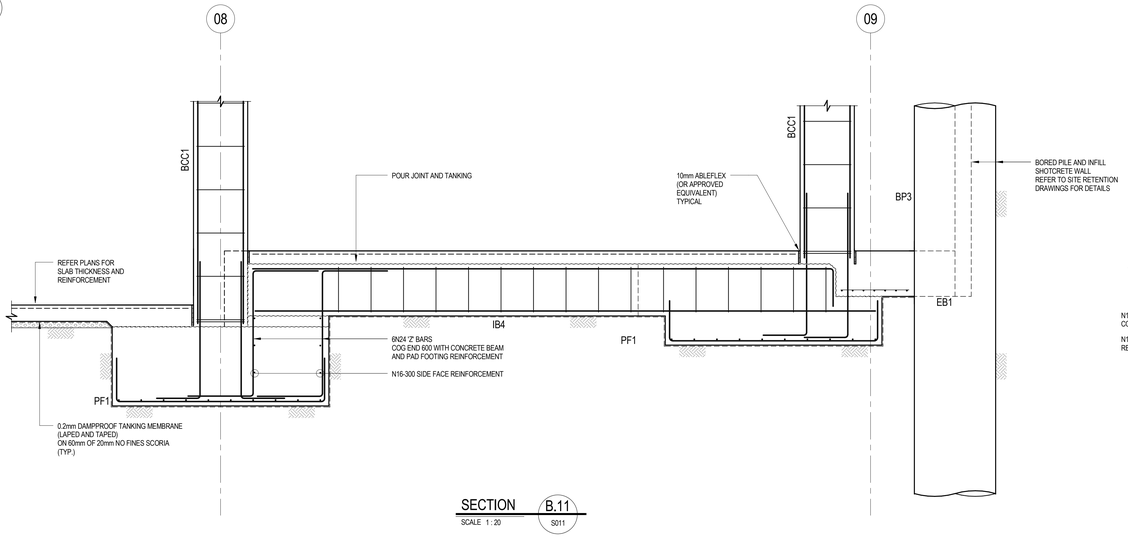

SECTION B.11
SCALE 1 : 20 S011

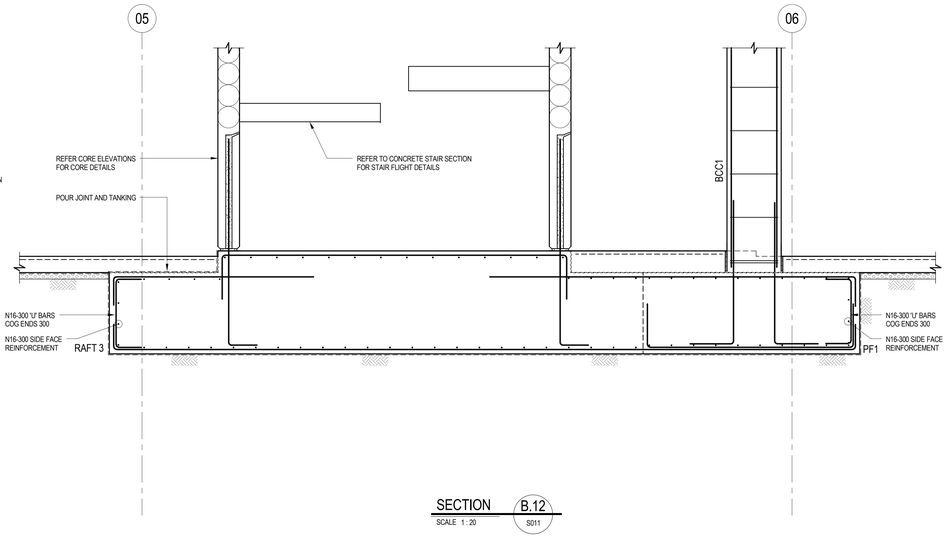

SECTION B.12
SCALE 1 : 20 S011

Rev	Description	By	Date
B	REVISED AS CLOUDED	BP	04.03.13
A	CONSTRUCTION ISSUE	BP	14.01.13
4	TENDER ISSUE	BP	07.09.12
3	TENDER ISSUE	BP	31.08.12
2	90% C.D ISSUE	BP	17.08.12
1	75% C.D ISSUE	BP	27.07.12

Rev.	Description	By	Date

Rev.	Description	By	Date

Rev.	Description	By	Date

CONSTRUCTION ISSUE

0 2000 4000 6000 8000 10000
SCALE INDICATED FOR REFERENCE ONLY. DO NOT SCALE DRAWING.

DISCLAIMER
COPYRIGHT OF THIS DRAWING IS VESTED IN IRWINCONSULT PTY LTD AND THIS DRAWING IS NOT TO BE REPRODUCED OR COPIED WITHOUT THE WRITTEN PERMISSION OF IRWINCONSULT PTY LTD. ABN 89 050 214 894

THE RECIPIENT IS RESPONSIBLE FOR ENSURING THAT THEY REVIEW THE CYCLE OF THIS DRAWING, AND ARE IN RECEIPT OF THE CURRENT REVISION PRIOR TO USE.

DO NOT WORK FIGURES DIMENSIONS HAVE BEEN PROVIDED. IRWINCONSULT IS NOT RESPONSIBLE FOR DIMENSIONING AND SETTING OUT. DIMENSIONS MUST BE VERIFIED PRIOR TO PROCEED TO A LEVEL OF DIMENSIONAL ACCURACY SUITABLE FOR FABRICATION. THE CONTRACTOR IS RESPONSIBLE FOR PRODUCTION OF FABRICATION / SHOP DRAWINGS WHERE THESE ARE REQUIRED.

THIS DRAWING HAS BEEN PRODUCED FOR THE NAMED CLIENT FOR USE ON THIS PROJECT ONLY AND IS NOT TO BE USED FOR ANY OTHER PURPOSE.

irwinconsult
Level 3, 289 Wellington Parade South
East Melbourne VIC 3002
t +61 3 9622 9700 f +61 3 9650 6664
mlb@irwinconsult.com.au ABN 89 050 214 894

Project
FACULTY OF ARCHITECTURE
BUILDING AND PLANNING

Client
UNIVERSITY OF MELBOURNE
PARKVILLE CAMPUS

Drawing Title
BASEMENT SECTIONS - SHEET 3

Date	Drawn	Checked	Approved
07/05/12	B.P	N.H	B.R

Scales at A0	Job No.	Sheet No.	Rev.
1 : 20	09ME0504	S016	B

04/03/2013 10:44:40 AM

A0