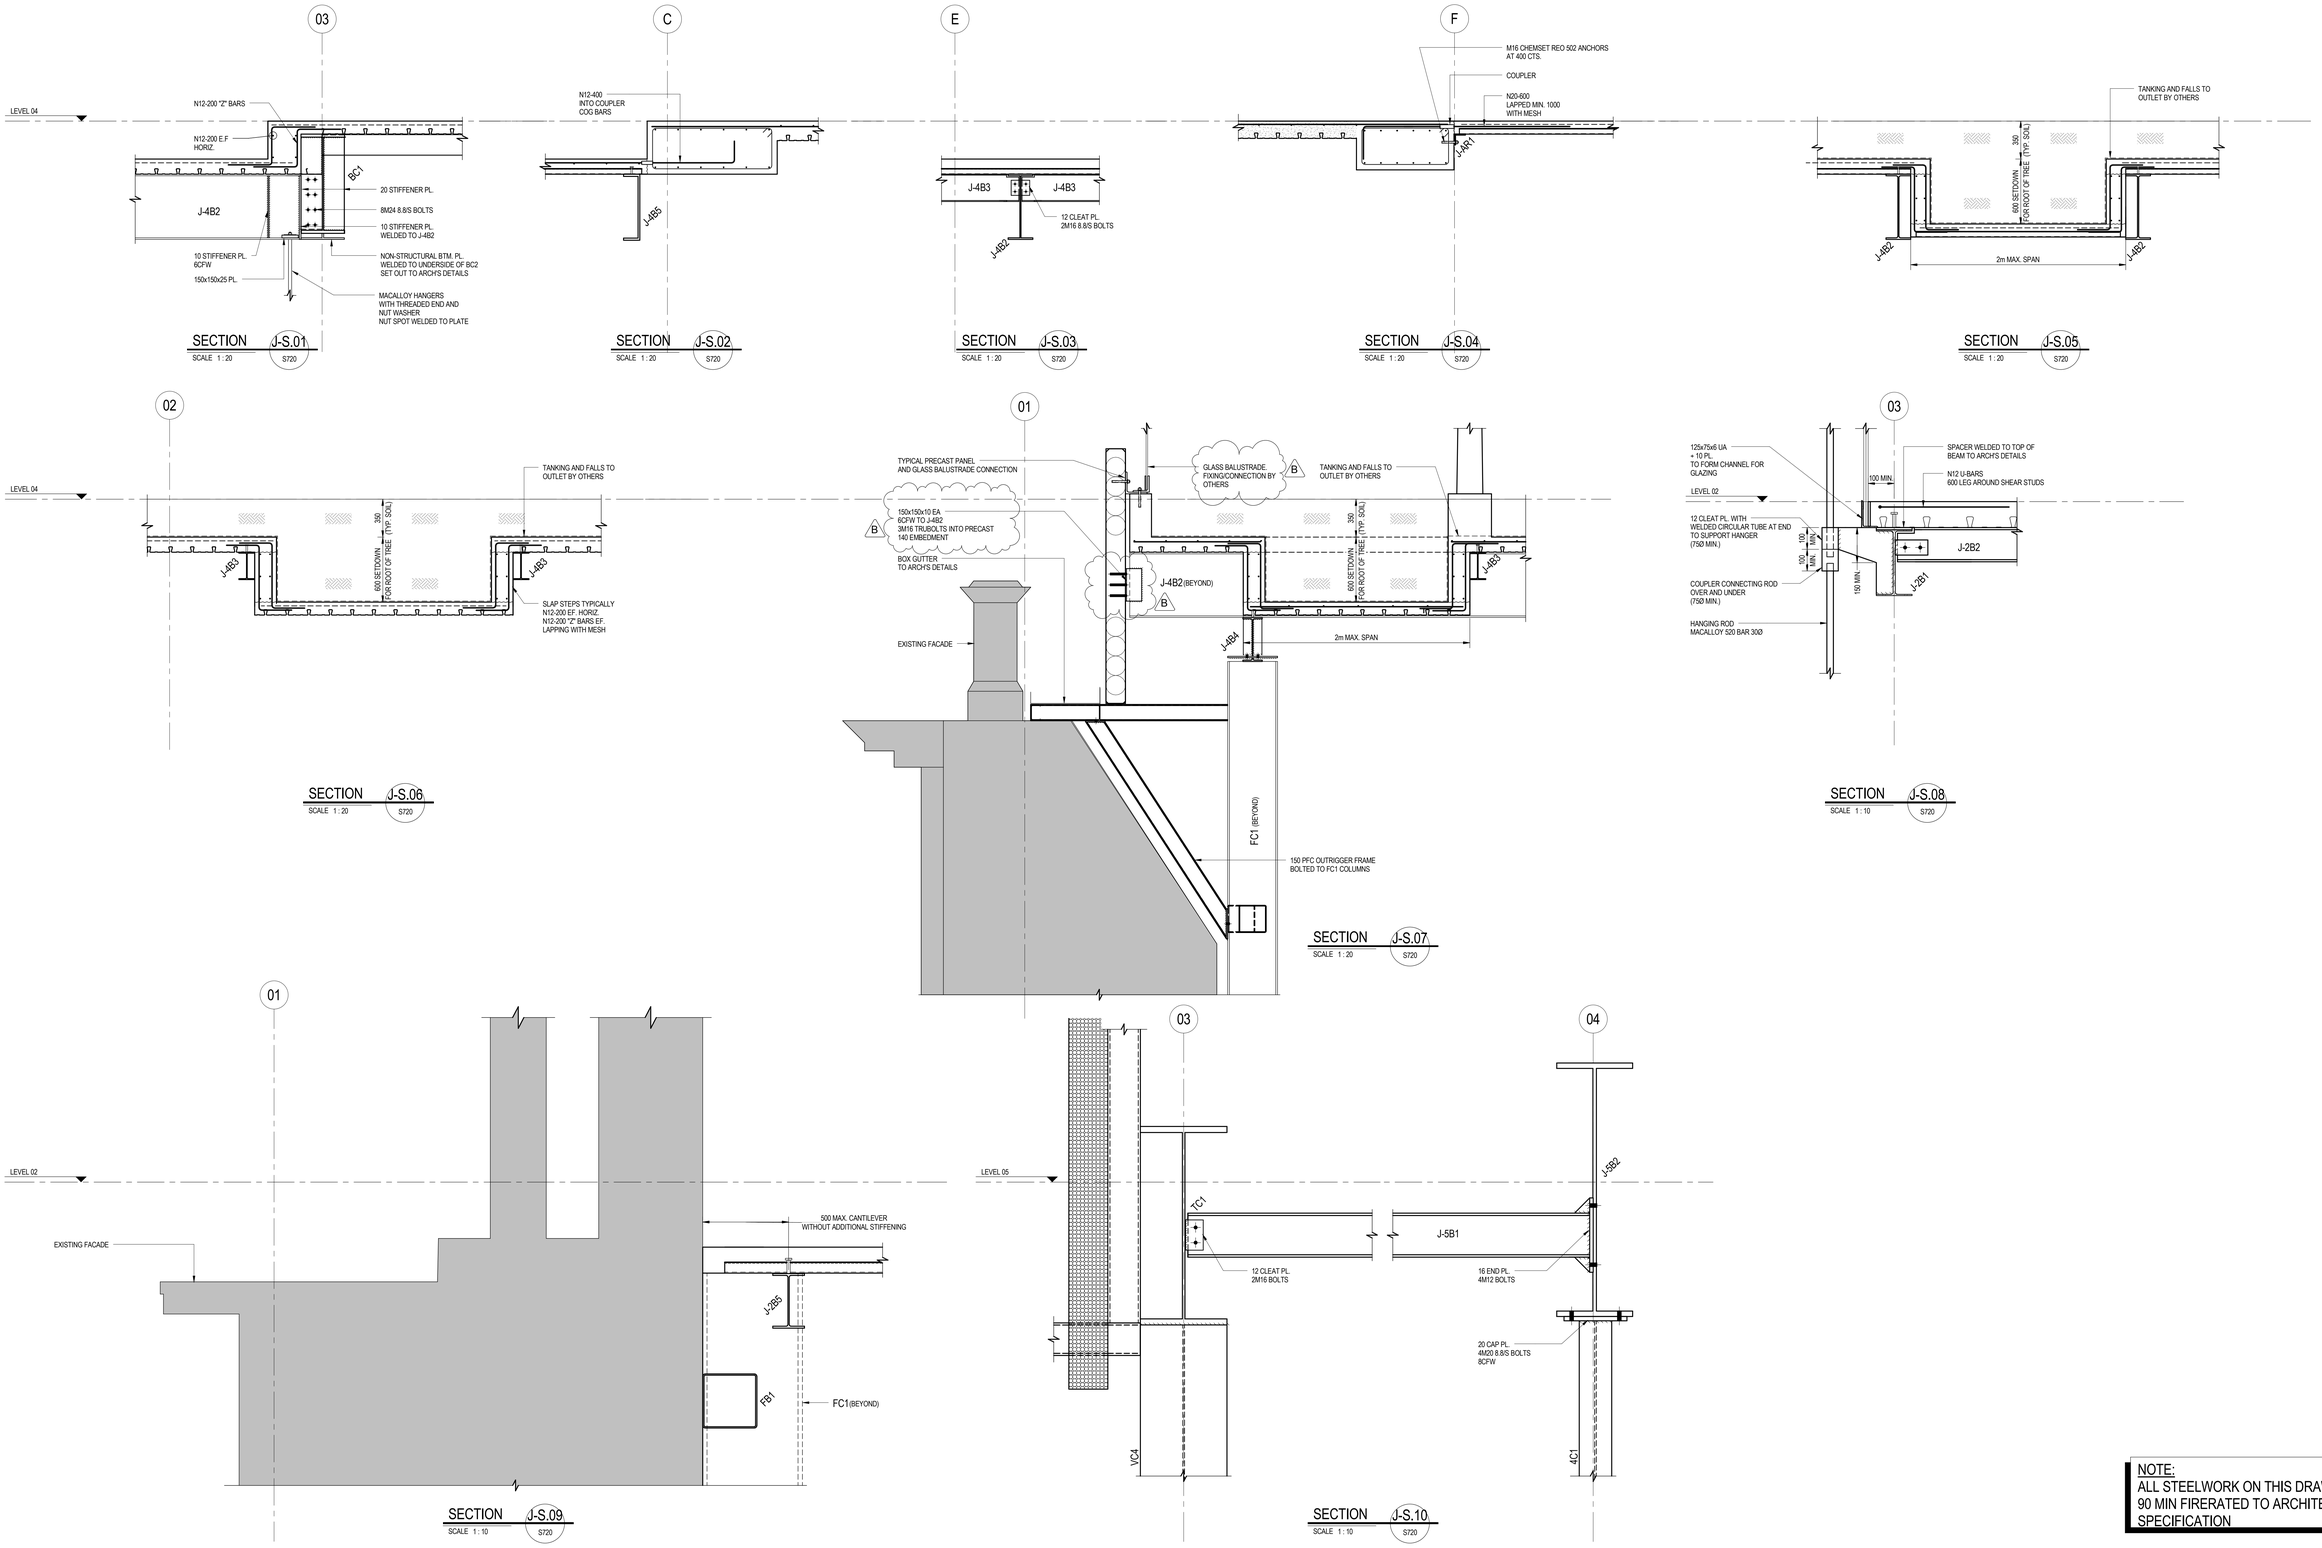

NOTE:
ALL STEELWORK ON THIS DRAWING TO BE 90 MIN FIRERATED TO ARCHITECT'S SPECIFICATION

Rev	Description	By	Date
B	REVISED AS CLOUDED	BP	18.03.13
A	CONSTRUCTION ISSUE	BP	14.01.13
5	TENDER ADDENDUM	WL	09.10.12
4	TENDER ISSUE	BP	07.09.12
3	TENDER ISSUE	BP	31.08.12
2	90% C.D ISSUE	BP	17.08.12
1	75% C.D ISSUE	BP	27.07.12

CONSTRUCTION ISSUE

0 2000 4000 6000 8000 10000

SCALE INDICATED FOR REFERENCE ONLY. DO NOT SCALE DRAWING.

DISCLAIMER:
COPYRIGHT: (C) THIS DRAWING IS VESTED IN IRWINCONSULT PTY LTD AND THIS DRAWING IS A NOT TO BE REPRODUCED OR COPIED IN WHOLE OR IN PART, IN ANY FORM, WITHOUT THE PRIOR WRITTEN APPROVAL OF IRWINCONSULT PTY LTD.

THE RECIPIENT IS RESPONSIBLE FOR ENSURING THAT THEY REVIEW THE STATUS OF THIS DRAWING, AND ARE IN RECEIPT OF THE LATEST REVISION OF THE DRAWING.

EXCEPT WHERE FIGURED DIMENSIONS HAVE BEEN PROVIDED, IRWINCONSULT IS NOT RESPONSIBLE FOR DIMENSIONING AND SETTING OUT THIS DRAWING HAS NOT BEEN PREPARED TO A LEVEL OF DIMENSIONAL ACCURACY SUITABLE FOR FABRICATION. THE CONTRACTOR IS RESPONSIBLE FOR PRODUCTION OF FABRICATION / SHOP DRAWINGS WHERE THESE ARE REQUIRED.

THIS DRAWING HAS BEEN PREPARED FOR THE NAMED CLIENT FOR USE ON THIS PROJECT ONLY AND IS NOT TO BE USED FOR ANY OTHER PURPOSE.

irwinconsult
Level 3, 289 Wellington Parade South
East Melbourne VIC 3002
t +61 3 9622 9700 f +61 3 9650 6664
mlb@irwinconsult.com.au ABN 89 050 214 894

Project
FACULTY OF ARCHITECTURE
BUILDING AND PLANNING

Client
UNIVERSITY OF MELBOURNE
PARKVILLE CAMPUS

Drawing Title
JUNGLE GYM DETAILS - SHEET 1

Date	Drawn	Checked	Approved
04/16/12	B.P	N.H	B.R

Scales at A0	Job No.	Sheet No.	Rev.
As indicated	09ME0504	S721	B

18/03/2013 4:50:20 PM

A0