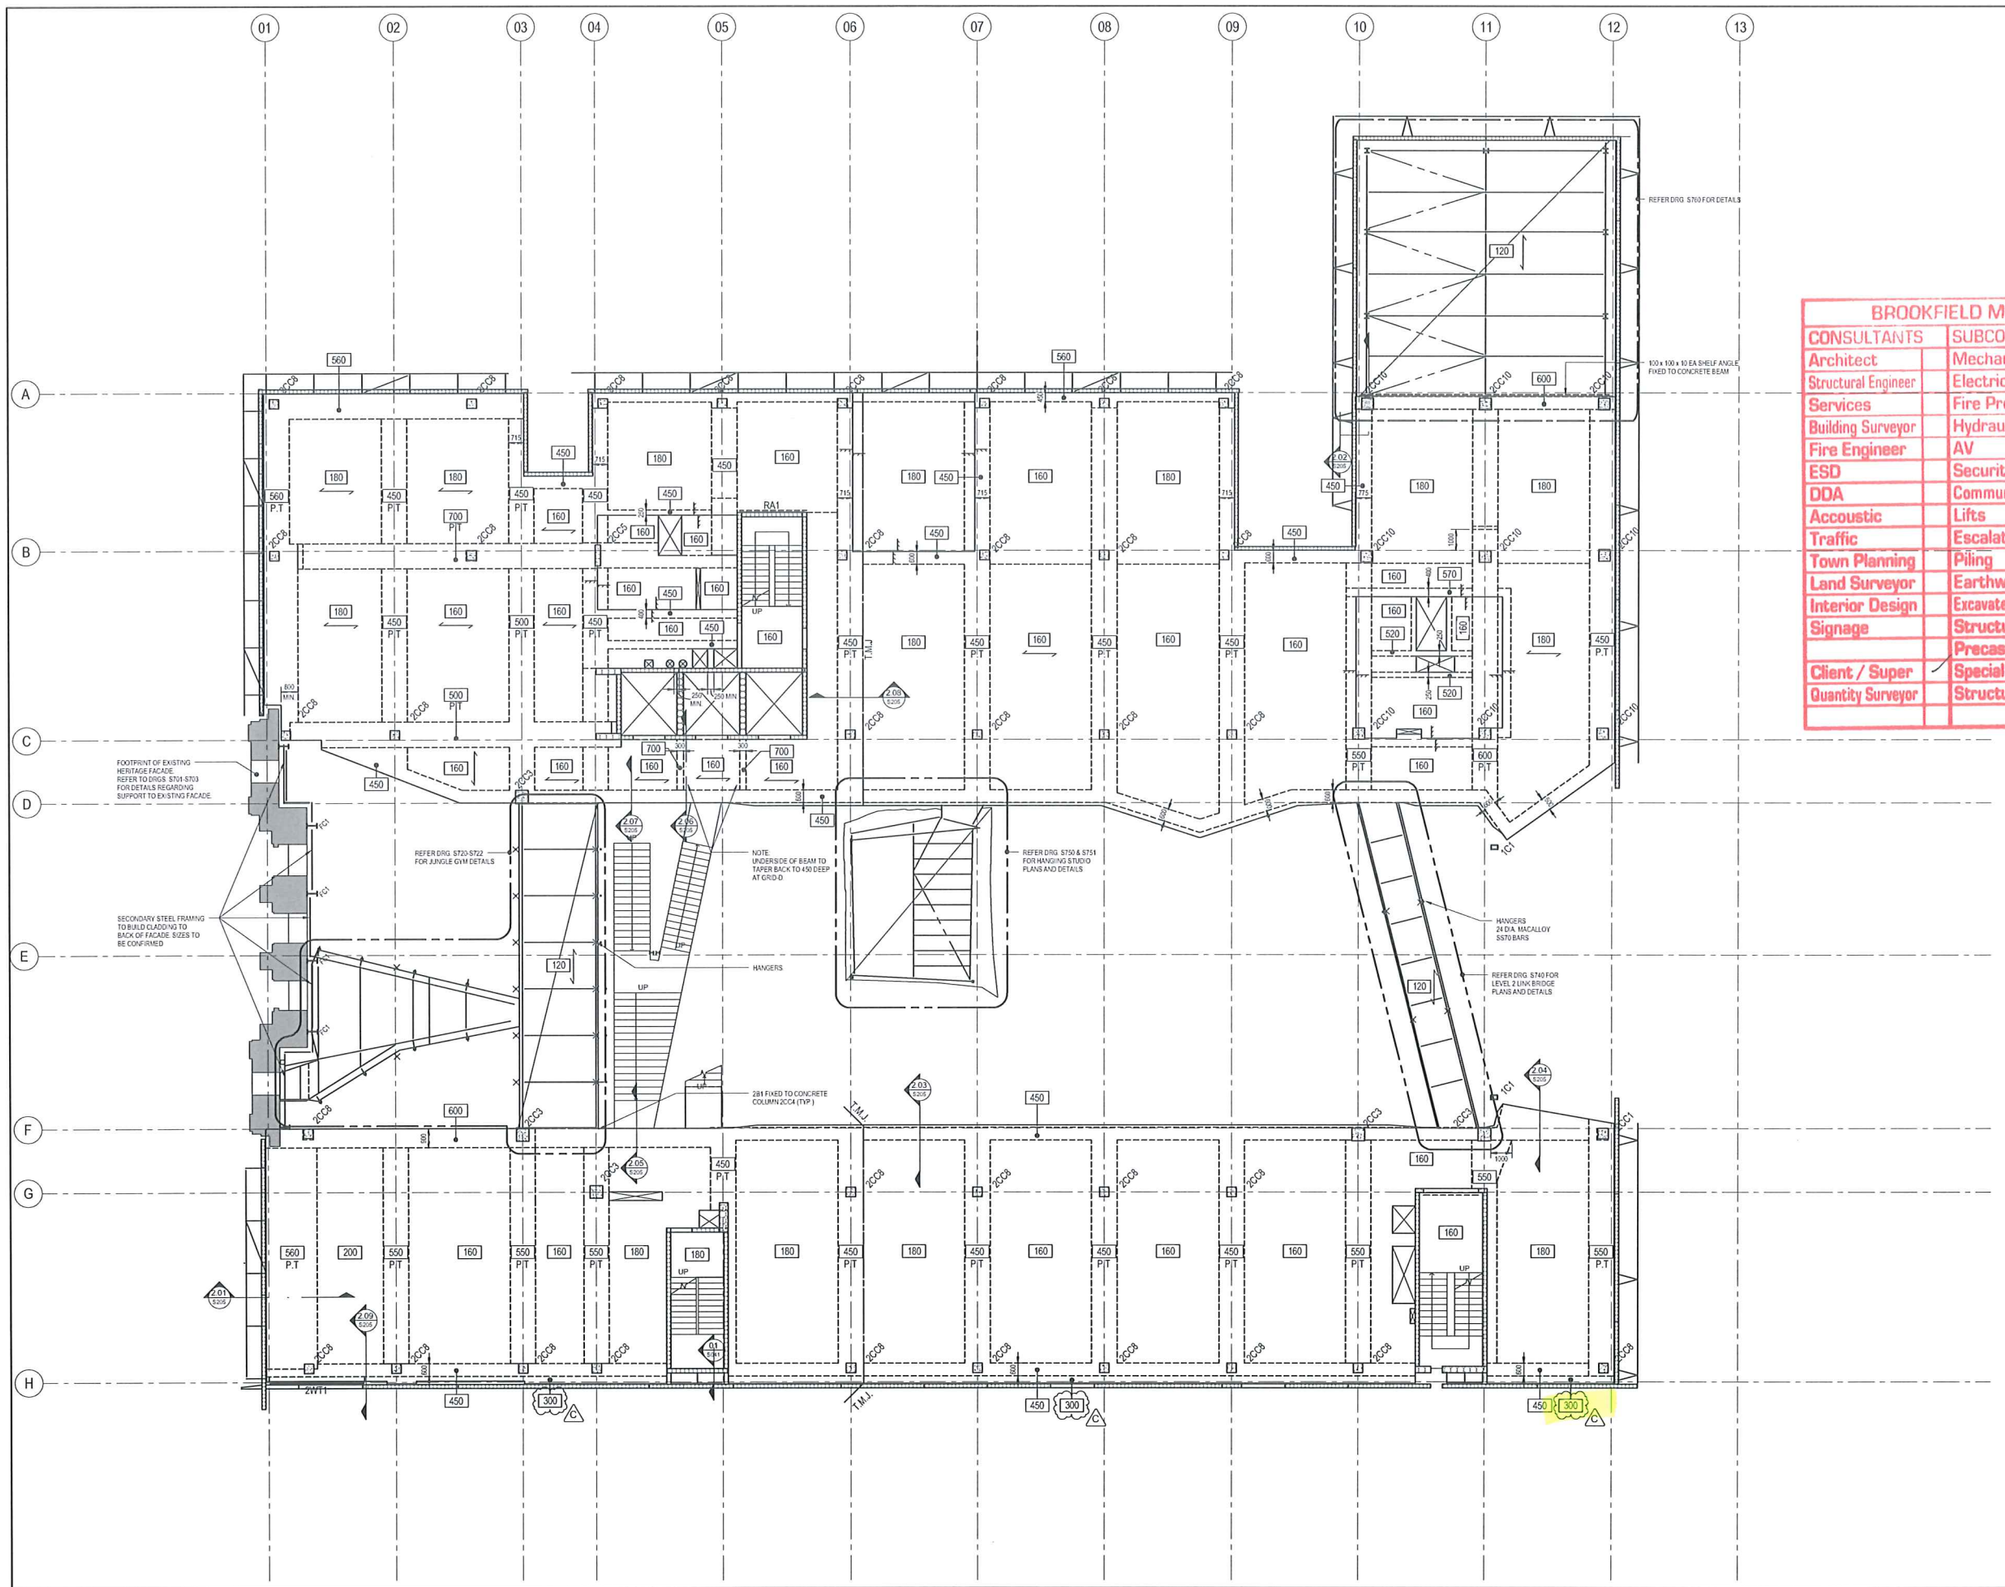

BROOKFIELD MULTIPLEX DRAWING DISTRIBUTION					
CONSULTANTS		SUBCONTRACTORS			
Architect		Mechanical		BMU		Roller Doors	
Structural Engineer		Electrical	✓	Curtain Wall		Waterproofing	
Services		Fire Protection	✓	Facade Cladding		Stone	
Building Surveyor		Hydraulic	✓	Louvres		Ceramic Tiling	
Fire Engineer		AV		Shop Fronts		Vinyl	
ESD		Security		Timber Cladding		Carpet	
DDA		Communications		Balustrades		Mirrors	
Accoustic		Lifts	✓	Metalwork		Toilet Partitions	
Traffic		Escalators		Blockwork		Painting	
Town Planning		Piling	✓	Doors		Joinery	
Land Surveyor		Earthworks	✓	Hardware		Signage	
Interior Design		Excavate & Retain	✓	Carpentry		Workstations	
Signage		Structure	✓	Plasterboard		Furniture	
		Precast	✓	Ceilings		Civil/Ext Works	✓
Client / Super	✓	Special Precast	✓	Partitions		Landscape	
Quantity Surveyor		Structual Steel	✓	Internal Glazing		Signed:	
						Date:	

LEVEL 2 - STEEL BEAM SCHEDULE		
MARK	SIZE	REMARKS
2WT1	150PFC	PROVIDE A 75x5 SHS STUB EACH END FIXED TO CONCRETE REFER SECTION 2.09 ON DRG S205

NOTE:
- ALL BAND BEAMS 1200 WIDE UN O
- REFER DRG. S030 FOR COLUMN SCHEDULE AND DETAILS

LEGEND

- 200 — DENOTES SLAB / BEAM THICKNESS ON TRADITIONAL FORMWORK
- 120 — DENOTES CONCRETE SLAB ON COMPOSITE METAL DECK FORMWORK
- CC8 / 160 — DENOTES CONCRETE COLUMN OVER AND UNDER
- DENOTES COLUMN (LOAD-BEARING) UNDER
- DENOTES INSITU WALL OVER AND UNDER
- DENOTES PRECAST WALL OVER AND UNDER
- DENOTES WALL OVER ONLY (NO WALL UNDER)
- DENOTES WALL (LOAD-BEARING) UNDER
- W1 — DENOTES WALL TYPE REFER WALL SCHEDULE
- C.J. — DENOTES SLAB CONSTRUCTION JOINT REFER DETAIL
- S.C. — DENOTES SLAB CONSTRUCTION JOINT REFER DETAIL
- T.M.J. — DENOTES TEMPORARY MOVEMENT JOINT. REFER DETAILS
- DENOTES SLAB SETDOWN REFER TO ARCHITECTURAL DETAILS FOR LEVELS

Rev	Description	By	Date
C	REVISED AS CLOUDED	BP	05.04.13
B	REVISED AS CLOUDED	BP	06.03.13
A	CONSTRUCTION ISSUE	BP	14.01.13
9	TENDER ADDENDUM	WL	09.10.12
8	TENDER ISSUE	BP	07.09.12
7	TENDER ISSUE	BP	31.08.12
6	90% C.D ISSUE	BP	17.08.12
5	75% C.D ISSUE	BP	27.07.12
4	50% C.D ISSUE	BP	15.06.12

CONSTRUCTION ISSUE

0 2000 4000 6000 8000 10000

SCALE INDICATED FOR REFERENCE ONLY. DO NOT SCALE DRAWING

COPYRIGHT THIS DRAWING IS VESTED IN IRWINCONSULT PTY LTD AND THE DRAWING IS NOT TO BE REPRODUCED OR COPIED IN WHOLE OR IN PART IN ANY FORM WITHOUT THE PRIOR WRITTEN APPROVAL OF IRWINCONSULT PTY LTD.

THE RECIPIENT IS RESPONSIBLE FOR ENSURING THAT THIS VERSION THE OFFICIAL THIS DRAWING AND AND IS AS CURRENT AS THE ISSUE DATE.

DIMENSIONS PLEASE, IRWINCONSULT DOES NOT ACCEPT RESPONSIBILITY FOR INCORRECTLY SCALED DRAWINGS. DO NOT USE THIS DRAWING FOR CONSTRUCTION PURPOSES UNTIL IT IS ISSUED FOR CONSTRUCTION. THE CONTRACTOR IS RESPONSIBLE FOR CHECKING ALL DIMENSIONS BEFORE COMMENCING WORK.

THE CONTRACTOR IS RESPONSIBLE FOR THE WORK CARRYING ON ON THE PROJECT AND IS NOT TO BE USED FOR ANY OTHER PURPOSE.

irwinconsult
Level 3, 289 Wellington Parade South
East Melbourne VIC 3002
t +61 3 9662 9700 f +61 3 9650 6664
mlb@irwinconsult.com.au ABN 69 050 214 694

Project
FACULTY OF ARCHITECTURE
BUILDING AND PLANNING

Client
UNIVERSITY OF MELBOURNE
PARKVILLE CAMPUS

Drawing Title
LEVEL 2 GENERAL ARRANGEMENT PLAN

Date	Drawn	Checked	Approved
04/16/12	B P	D I	B R

Scales at A3	Job No	Sheet No	Rev.
1 : 100	09ME0504	S201	C

05/04/2013 3:43:50 PM