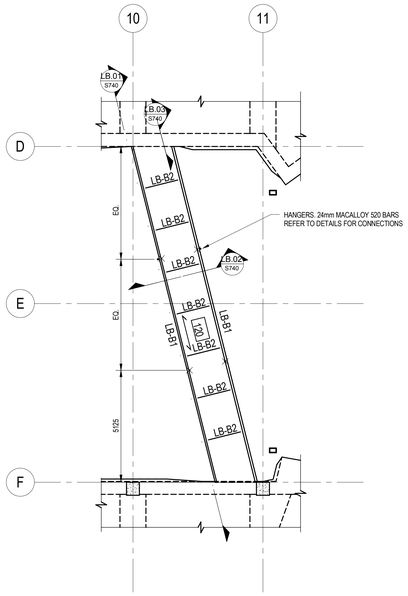

LEVEL 2 LINK BRIDGE

SCALE: 1 : 100

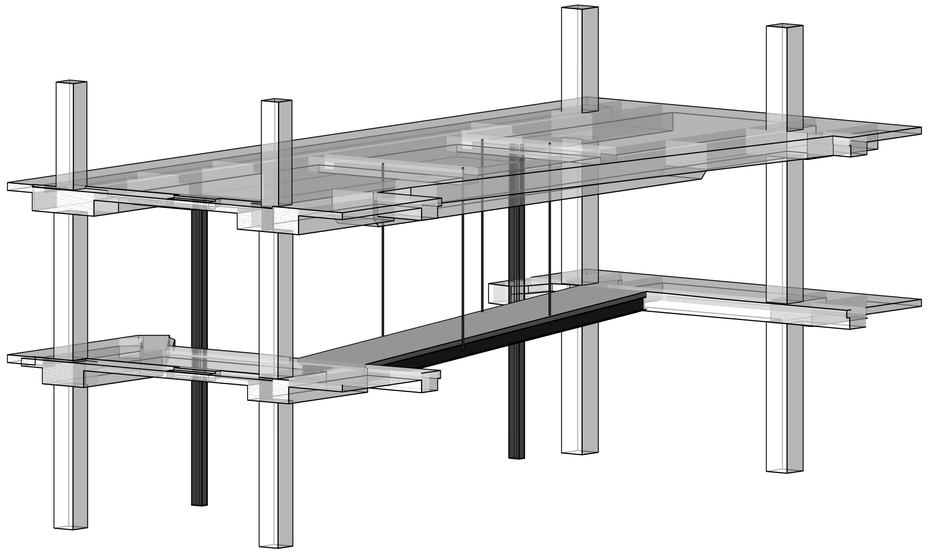

3D ISOMETRIC

SCALE:

LEGEND

120 — DENOTES SPAN DIRECTION OF BONDEK SLAB THICKNESS AS NOTED ON PLAN ON 0.75mm BONDEK FORMWORK SHOT FIXED TO BEAMS IN ACCORDANCE WITH MANUFACTURERS SPECIFICATIONS UNPROPPED TO SPANS OF 2400 MAX. SL81 MESH TOP THROUGHOUT, 25 COVER UNLESS NOTED OTHERWISE ON PLAN

LEVEL 2 LINK BRIDGE STEEL BEAM SCHEDULE

MARK	SIZE	REMARKS
LB-B1	310UB32	STEEL BEAM
LB-B2	150UC23	STEEL BEAM

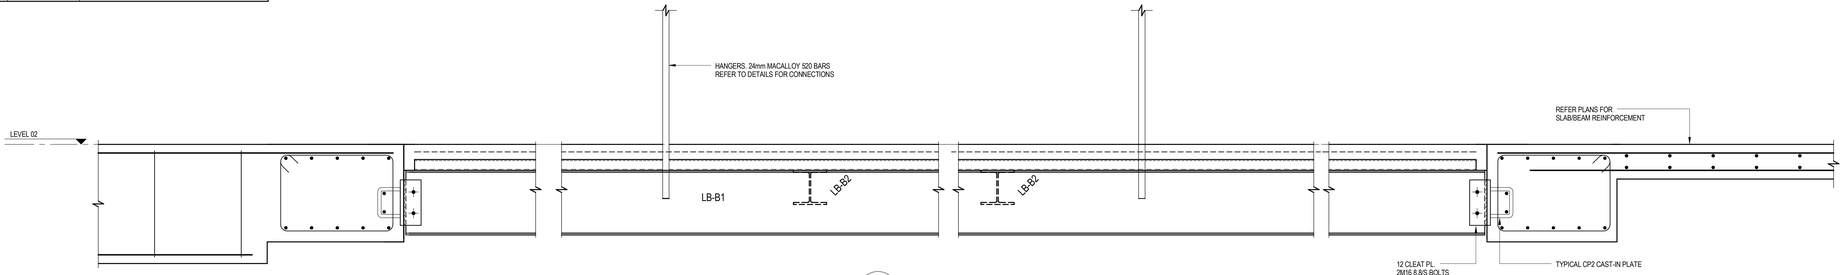

SECTION LB.01
SCALE 1 : 10

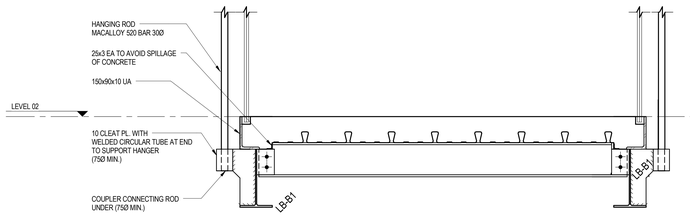

SECTION LB.02
SCALE 1 : 10

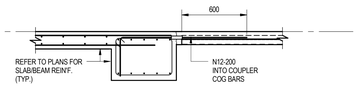

SECTION LB.03
SCALE 1 : 20

Rev	Description	By	Date
A	CONSTRUCTION ISSUE	BP	14.01.13
4	TENDER ISSUE	BP	07.09.12
3	TENDER ISSUE	BP	31.08.12
2	90% C.D ISSUE	BP	17.08.12
1	75% C.D ISSUE	BP	27.07.12

CONSTRUCTION ISSUE

0 2000 4000 6000 8000 10000

SCALE INDICATED FOR REFERENCE ONLY. DO NOT SCALE DRAWING.

DISCLAIMER
COPYRIGHT OF THIS DRAWING IS VESTED IN IRWINCONSULT PTY LTD AND THIS DRAWING(S) IS NOT TO BE REPRODUCED OR COPIED WHOLLY OR IN PART, NAMED OR NOT, WITHOUT THE PRIOR WRITTEN APPROVAL OF IRWINCONSULT PTY LTD.
DIMENSIONS TO BE PRIORITISED OVER DRAWING THAT THEY REVEAL THE EXISTS OF THIS DRAWING, AND ARE IN EXCEPT OF THE CONSTRUCTION PRINCIPLE.
EXISTIT WHERE FIGURED DIMENSIONS HAVE BEEN PROVIDED, IRWINCONSULT IS NOT RESPONSIBLE FOR DIMENSIONING AND SETTING OUT. THE DRAWING HAS NOT BEEN PRODUCED TO A LEVEL OF DIMENSIONAL ACCURACY SUITABLE FOR FABRICATION. THE DIMENSIONS MUST BE VERIFIED ON SITE BY THE BUILDER PRIOR TO THE FABRICATION OF ANY COMPONENTS.
THIS DRAWING HAS BEEN PRODUCED FOR THE NAMED CLIENT FOR USE ON THIS PROJECT ONLY AND IS NOT TO BE USED FOR ANY OTHER PURPOSE.

irwinconsult
Level 3, 289 Wellington Parade South
East Melbourne VIC 3002
t +61 3 9622 9700 f +61 3 9650 6664
mlb@irwinconsult.com.au ABN 89 050 214 894

Project
FACULTY OF ARCHITECTURE
BUILDING AND PLANNING

Client
UNIVERSITY OF MELBOURNE
PARKVILLE CAMPUS

Drawing Title
LEVEL 2 LINK BRIDGE PLAN AND DETAILS - SHEET 1

Date	Drawn	Checked	Approved
04/16/12	B.P.	N.H	B.R

Scales at A0	Job No.	Sheet No.	Rev.
As indicated	09ME0504	S740	A

14/01/2013 9:59:10 AM

A0