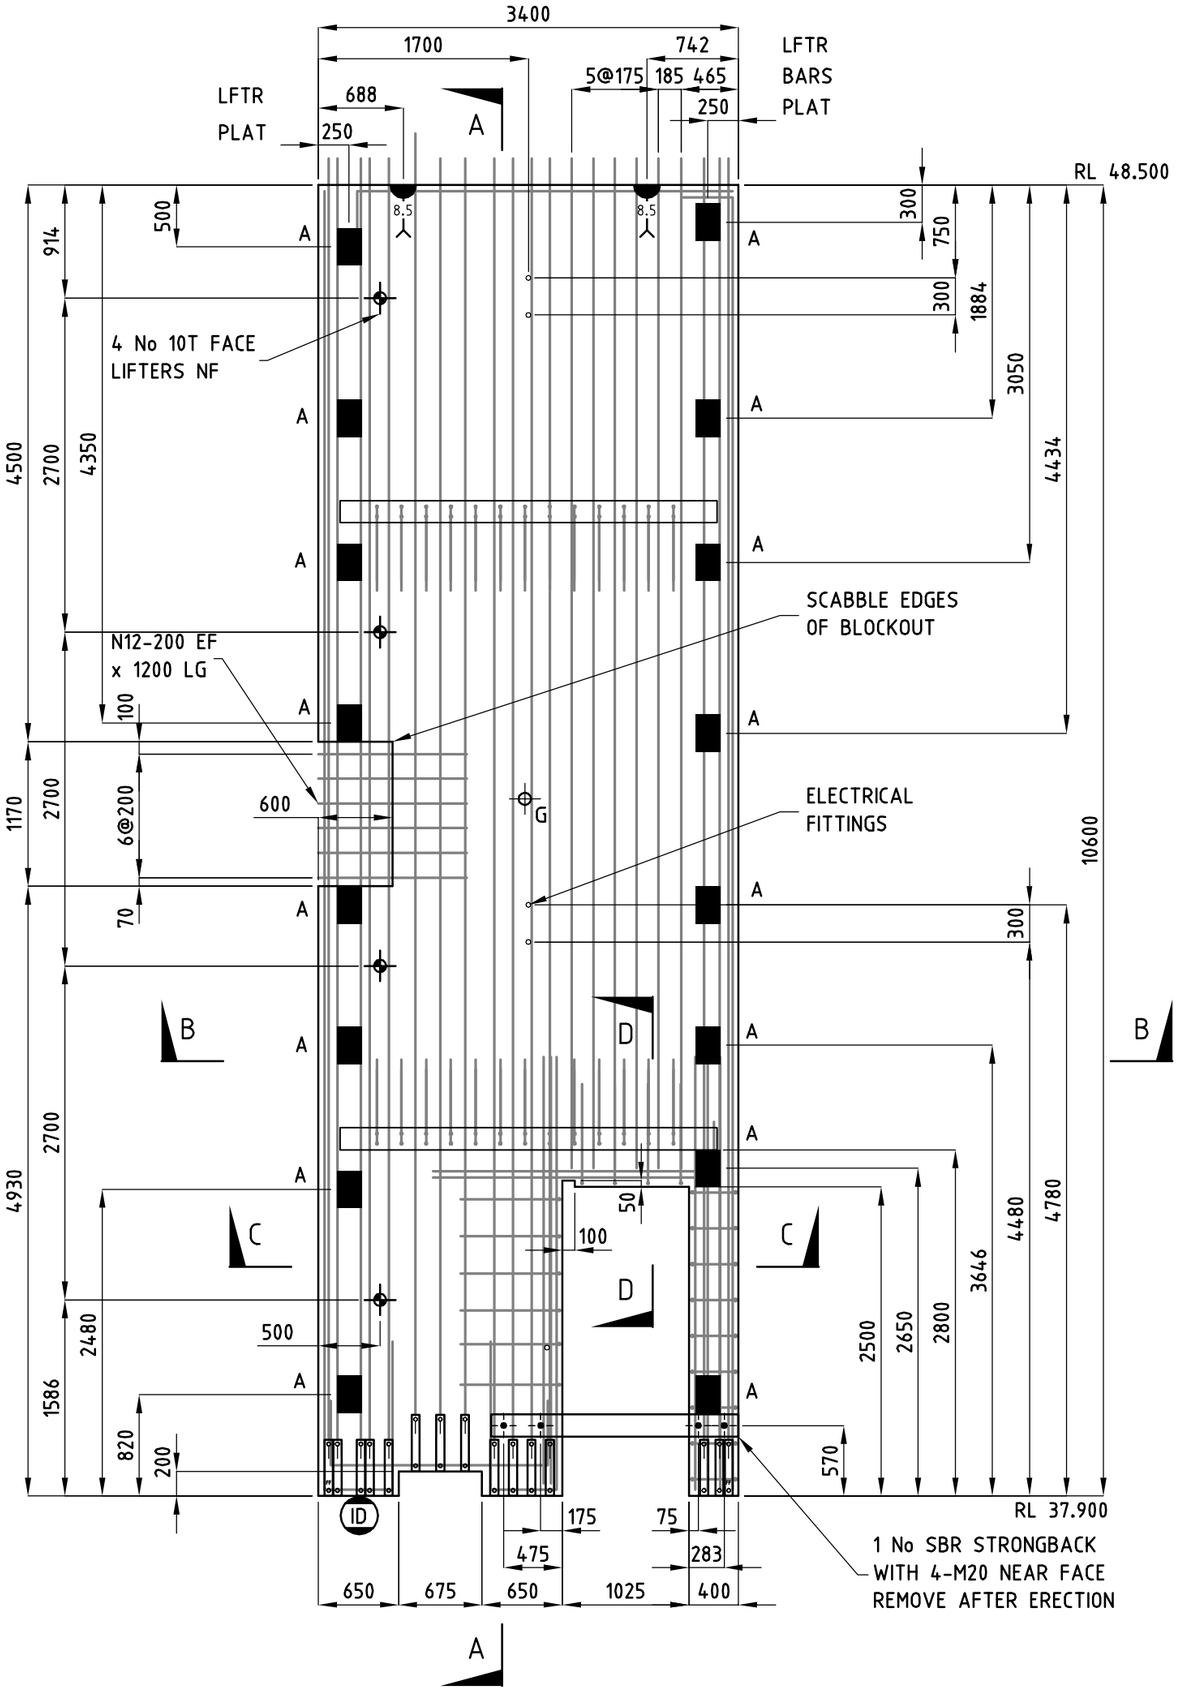

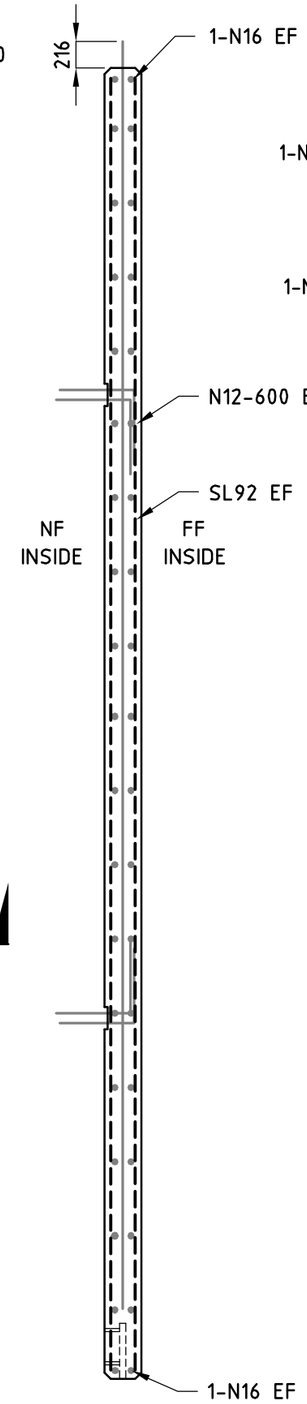

SECTION A-A

CAST IN PLATES

A - 16 No 3131-CP11 NF
REC 40 HD GALV

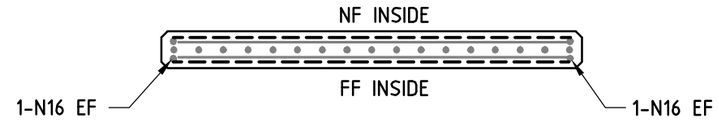

SECTION B-B

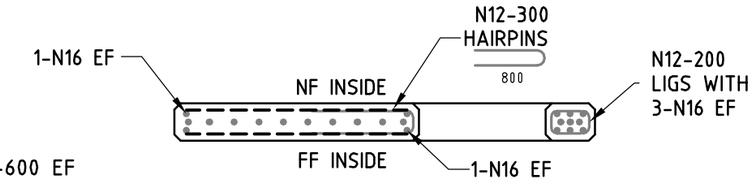

SECTION C-C

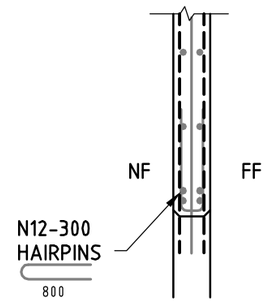

SECTION D-D

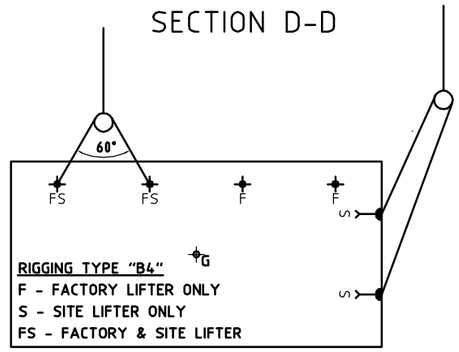

RIGGING DIAGRAM

NOTES:

- COG BARS 400 MM OVERLAP BARS 1000 MM UNO
- PROVIDE 8.5T LIFT INSERTS (N20 TENSION BAR)
- REV B - SIDE LIFTERS REVISED
- RIGGING TO BE APPROVED BY ERECTION ENGINEER

APPROVED FOR CONSTRUCTION

THICKNESS	200 MM
NF FINISH	TROWEL
FF FINISH	GOOD TABLE
TYPE	PANEL
VOLUME	6.49 M^3
GROSS AREA	36.04 M^2
NETT AREA	32.64 M^2
MASS	17.36 T
COG X	1671 MM
COG Y	5637 MM
ERECT LEVEL	CURRENT
GRADE AT 28 DAYS	N65
GRADE AT DELIVERY	N20
GRADE AT FACTORY	N10
CONCRETE	NORMAL
MIX	50W-50G [C]
EXTERNAL COVER	35 MM
INTERNAL COVER	35 MM
EDGE CHAMFER	12 MM
DOWEL BARS	NONE

QUALITY ASSURANCE

CONC	SETOUT	REO

ELEVATION	C22
VIEWED	LOOKING SOUTH
SCALE	1:50
EXT REF	

JOB
UNIVERSITY OF MELBOURNE, FACULTY OF ARCHITECTURE

DRAWN:	4 JUL 13	SR
REVISED:	16 JUL 13	GSB

ADVANCED PRECAST (AUST) P/L
TELEPHONE 9706 5111 FAX 9706 4551

JOB NO	PANEL NO	REV
3131	1B2042	B