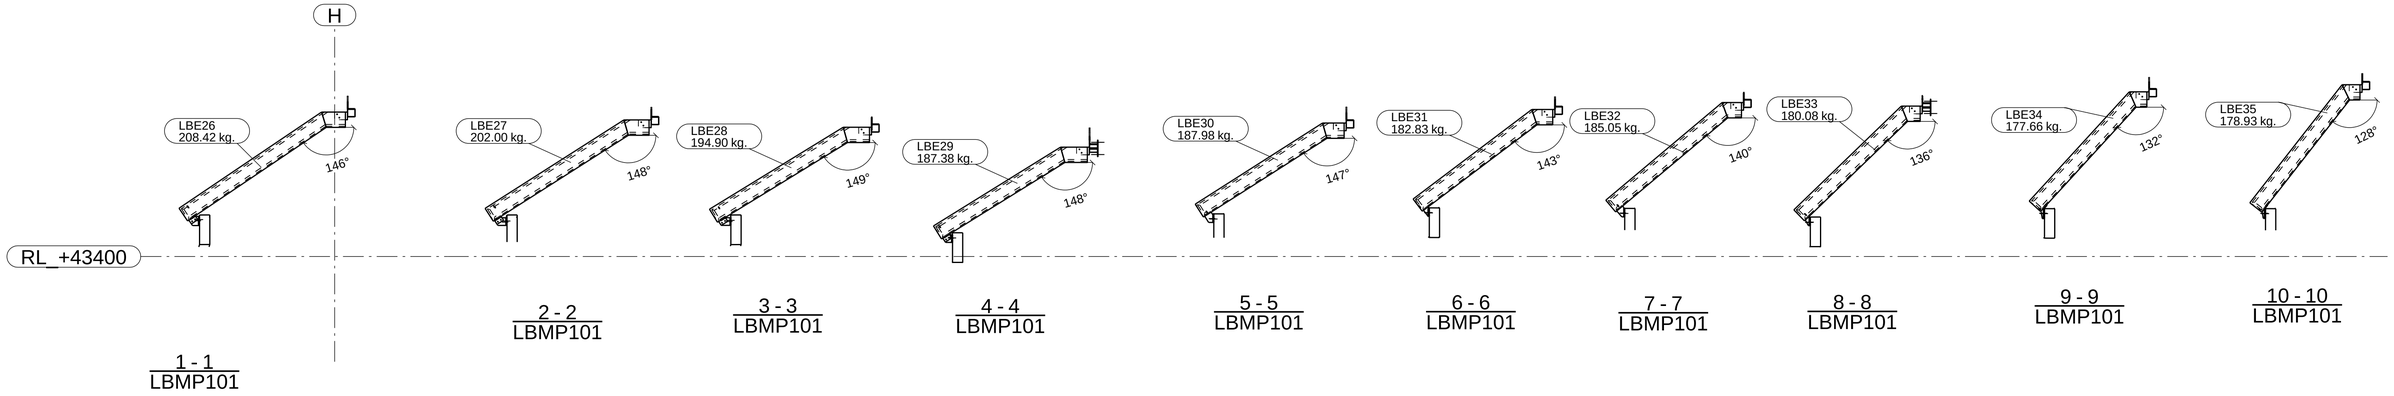


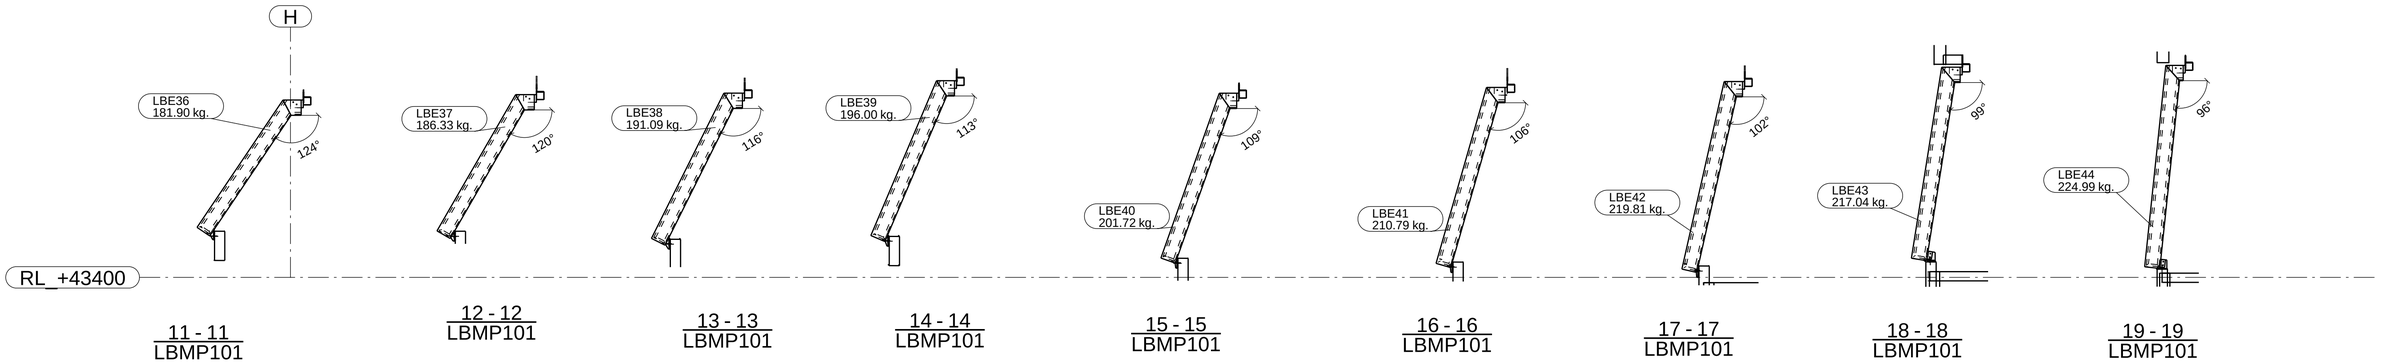


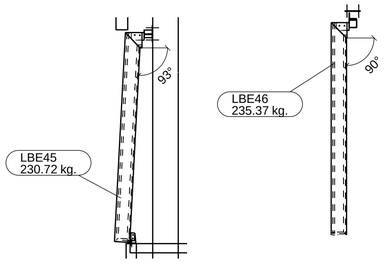





COPYRIGHT © 2013, (Keystone Drafting Pty Ltd.). All rights reserved.

| Mk. | Details of Revisions | Date | By |
|---|---|---|---|
| 0 | ISSUED FOR CONSTRUCTION | 12.12.2013 | AP |
| B | RE-ISSUED FOR APPROVAL | 28.11.2013 | DB |
| A | ISSUED FOR APPROVAL | 31.10.2013 | DB |

## ERECTION NOTES

1. ⊗ INDICATES MARKED END OF MEMBER. MEMBERS TO BE ERECTED WITH ASSEMBLY MARK AT THIS LOCATION.
2. COLUMNS HAVE ASSEMBLY MARK STAMPED ON NORTH OR WEST FACING FLANGE NEAR BASE OF SHAFT U.N.O.
3. FIN PLATES FOR CHANNELS ARE ON HEEL U.N.O.
4. FIN PLATES FOR BEAMS WILL BE ON THE NORTH OR WEST SIDE OF BEAM WEB U.N.O. i.e. ERECT BEAMS TO SOUTH OR EAST SIDE OF FIN PLATES.
5. MEMBER MARKS PREFIXED WITH AN * ARE TO BE ERECTED ON NORTH OR WEST FACE OF FIN PLATES AND FOR CHANNELS FIN PLATES ARE ON THE INSIDE.

AUS IRON INDUSTRIES P/L
15 - 17 Galli Court, Dandenong South. 3175
Phone: (03) 9799 9922 Fax: (03) 9799 9913
email: ausiron@ausironindustires.com.au
Website: www.ausironindustires.com.au
A.B.N. 48 874 953 531

Drawings Detailed Using: TEKLA Structures®

**mail |** Unit 1, 18-22 Williams Road, Dandenong, Victoria, 3175, Australia
**ph |** +61 (0)3 9794 9994 **fax |** +61 (0)3 9794 9950
**email |** info@keystonedrafting.com.au **web |** www.keystonedrafting.com.au
**ACN |** 147 243 847 **ABN |** 94674954461

UNIVERSITY OF MELBOURNE
PARKVILLE CAMPUS
FACULTY OF ARCHITECTURE

LIBRARY MULLIONS SECTIONS

| Drawn by: | Checked by: | ENGINEERING REFERENCE DRAWING |
|---|---|---|
| DB | | S051 & S106 |
| Date: 22.10.2013 | Date: | ARCHITECTURAL REFERENCE DRAWING AR3005 |
| Scale NTS | | |

| Size | Project No. | Drawing Number | Revision |
|---|---|---|---|
| A1 | K390 | LBMP103 | 0 |

PROJECT: K390 - UNIVERSITY OF MELBOURNE

PLOT DATE: 12.12.2013