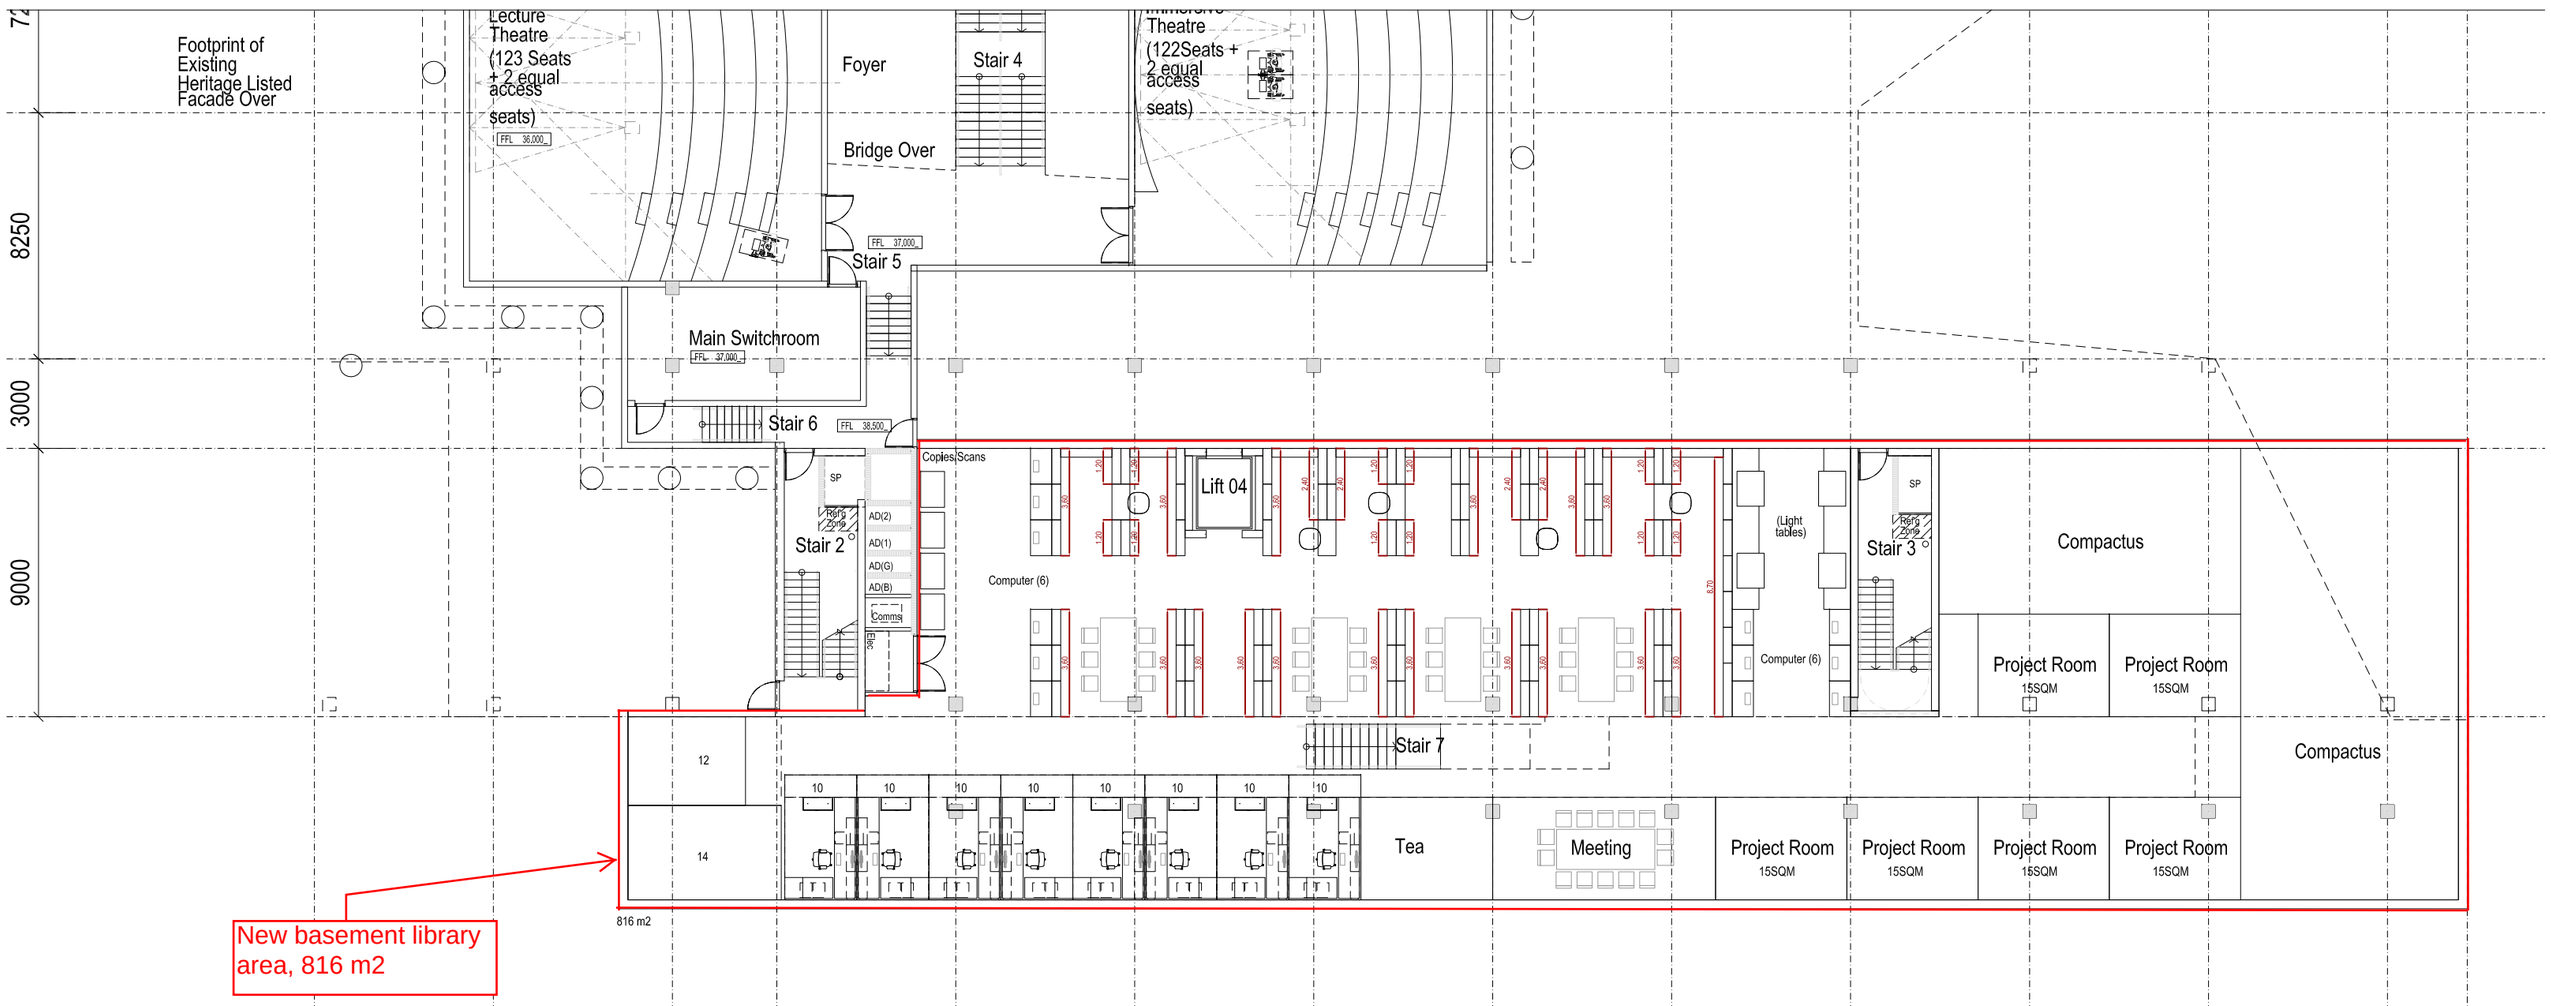

B01
Collection - Deeper area - 72,6 lm x 5 shelves = 363 lm
Collection - Closer area to light and study spaces - 39,6 x 4 shelves = 158,4 lm

24 shared study spaces
5 individual study spaces
12 computer stations
4 light tables (as requested per students)
4 copiers (as requested per students)